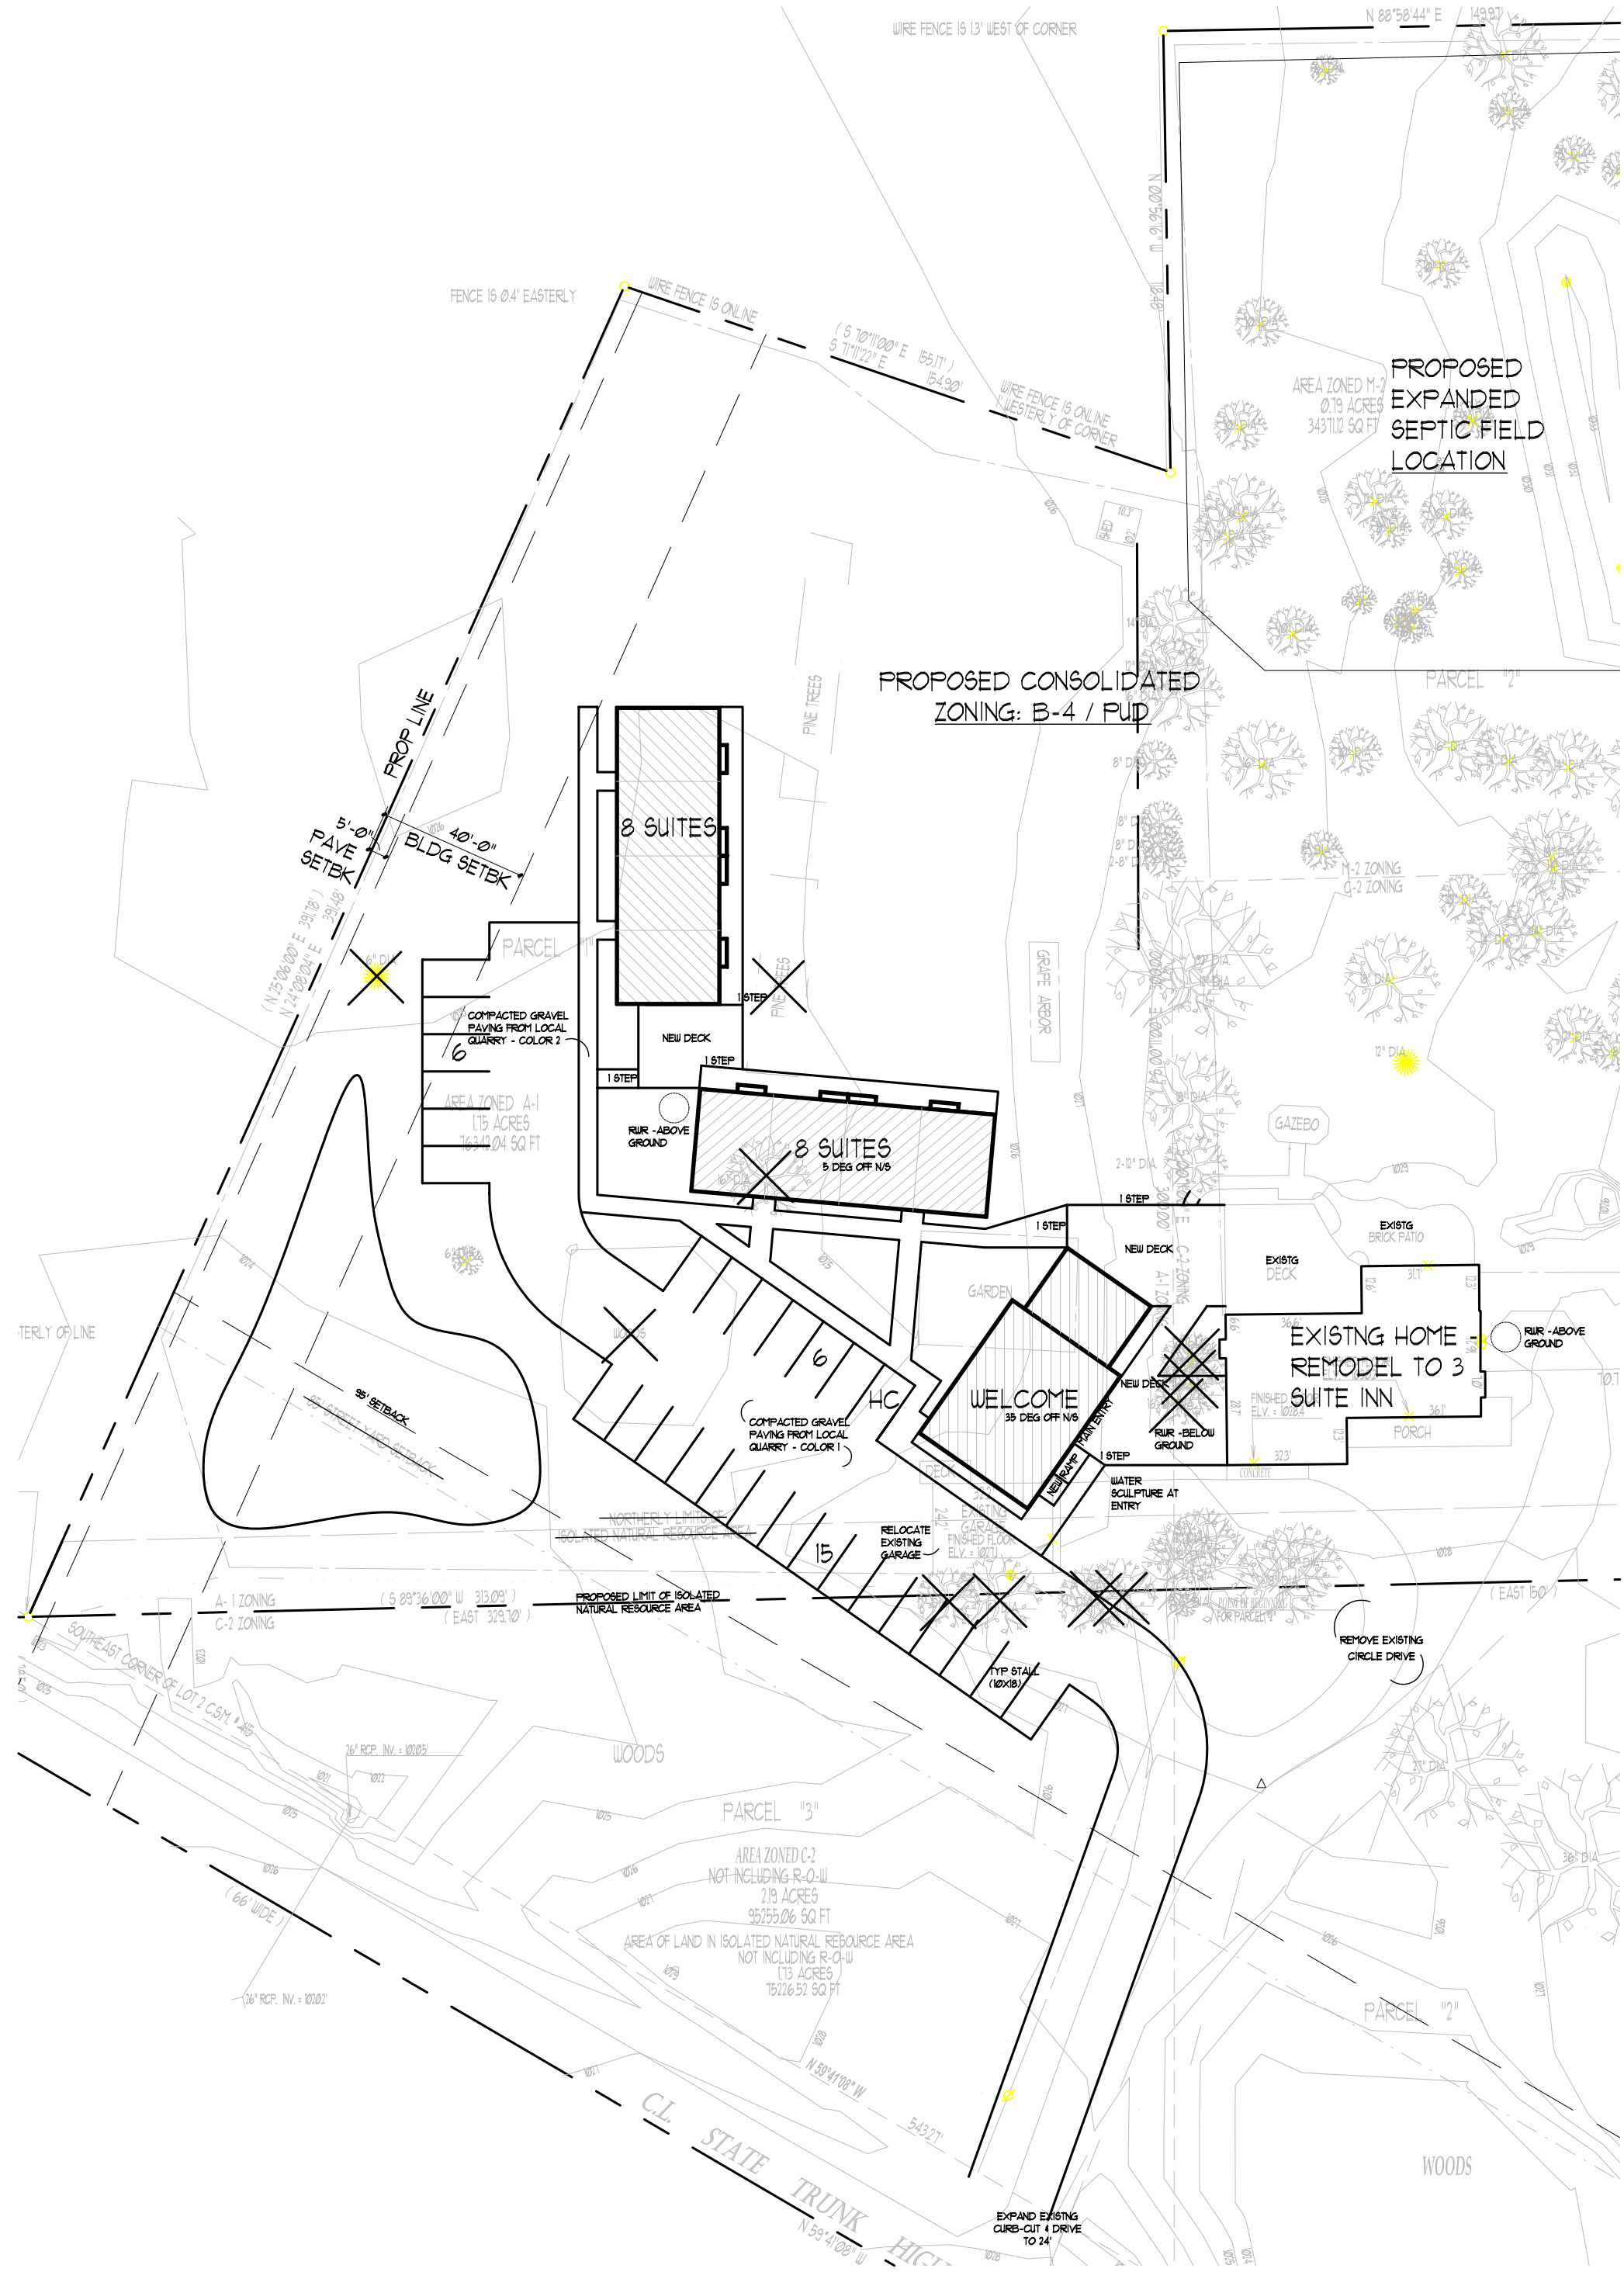
PROPOSED EXPANDED SEPTIC FIELD LOCATION
PROPOSED CONSOLIDATED ZONING: B-4 / PUD
WIRE FENCE IS 13' WEST OF CORNER
N 88°58'44" E 149.97'
N 00°56'16" W 191.95'
FENCE IS 0.4' EASTERLY
WIRE FENCE IS ON LINE
(S 70°11'00" E 155.17')
S 71°11'22" E 154.90'
WIRE FENCE IS ON LINE 1' WESTERLY OF CORNER
AREA ZONED M-2
0.79 ACRES
34371.12 SQ FT
PROP LINE
5'-0" PAVE SETBK
40'-0" BLDG SETBK
8 SUITES
PINE TREES
PARCEL "2"
M-2 ZONING
C-2 ZONING
GRAPE ARBOR
PARCEL
COMPACTED GRAVEL PAVING FROM LOCAL QUARRY - COLOR 2
NEW DECK
1 STEP
RWR - ABOVE GROUND
8 SUITES
5 DEG OFF N/S
AREA ZONED A-1
1.15 ACRES
GAZEBO
EXISTG BRICK PATIO
EXISTG DECK
GARDEN
WELCOME
35 DEG OFF N/S
MAIN ENTRY
NEW RAMP
EXISTNG HOME - REMODEL TO 3 SUITE INN
RWR - ABOVE GROUND
RWR - BELOW GROUND
FINISHED FLOOR ELV. = 1028.4
PORCH
CONCRETE
WATER SCULPTURE AT ENTRY
35' SETBACK
COMPACTED GRAVEL PAVING FROM LOCAL QUARRY - COLOR 1
HC
NORTHERLY LIMIT OF ISOLATED NATURAL RESOURCE AREA
RELOCATE EXISTING GARAGE
EXISTNG GARAGE
FINISHED FLOOR ELV. = 1027.1
A-1 ZONING
C-2 ZONING
(S 89°36'00" W 313.09')
(EAST 329.70')
PROPOSED LIMIT OF ISOLATED NATURAL RESOURCE AREA
POINT OF BEGINNING FOR PARCEL "2"
(EAST 150')
REMOVE EXISTING CIRCLE DRIVE
TYP STALL (10X18)
SOUTHEAST CORNER OF LOT 2 C.S.M. # 415
26" RCP. INV. = 1025'
WOODS
PARCEL "3"
AREA ZONED C-2
NOT INCLUDING R-O-W
2.19 ACRES
95255.06 SQ FT
AREA OF LAND IN ISOLATED NATURAL RESOURCE AREA
NOT INCLUDING R-O-W
1.73 ACRES
75226.52 SQ FT
(66' WIDE)
26" RCP. INV. = 1022'
N 59°41'08" W
543.27'
C.L. STATE TRUNK HIGH
EXPAND EXISTNG CURB-CUT & DRIVE TO 24'
PARCEL "2"
WOODS